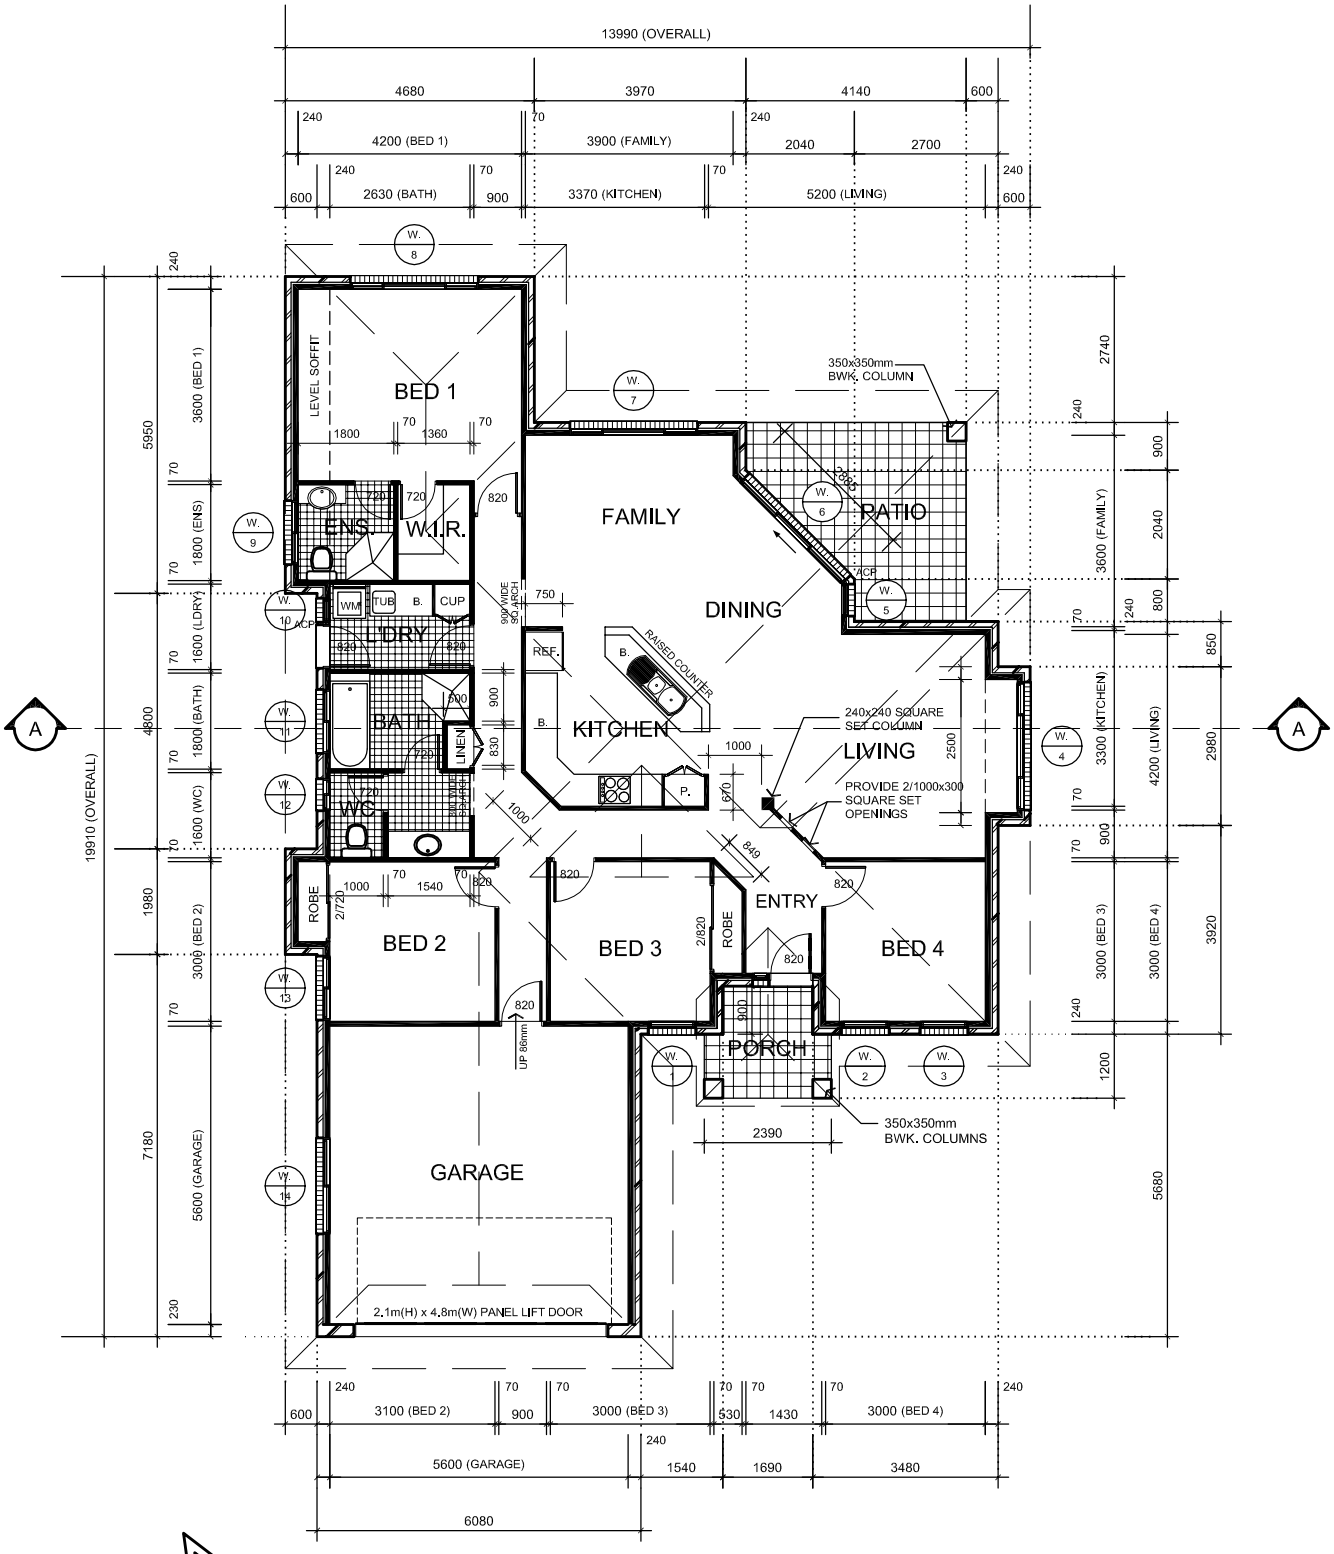

FLOOR PLAN

Area 181.889 sq m

SCALE 1:100

WINDOW SCHEDULE

No.	Height mm	Width mm	Head Ht mm	Material	Description	Area m²
1	1800.00	900.00	2100.00	ALUMINIUM	DOUBLE HUNG WINDOW	1.62
2	1800.00	900.00	2100.00	ALUMINIUM	DOUBLE HUNG WINDOW	1.62
3	1800.00	900.00	2100.00	ALUMINIUM	DOUBLE HUNG WINDOW	1.62
4	1800.00	2400.00	2100.00	ALUMINIUM	SLIDING WINDOW	4.32
5	2100.00	600.00	2100.00	ALUMINIUM	FIXED GLASS PANEL	1.26
6	2100.00	2700.00	2100.00	ALUMINIUM	3 PANEL SLIDING GLASS DOOR (F/S/F)	5.67
7	1800.00	2400.00	2100.00	ALUMINIUM	SLIDING WINDOW	4.32
8	1200.00	2100.00	2100.00	ALUMINIUM	SLIDING WINDOW	2.52
9	600.00	1200.00	2100.00	ALUMINIUM	SLIDING WINDOW (OBSCURE GLASS)	0.72
10	900.00	450.00	2100.00	ALUMINIUM	DOUBLE HUNG WINDOW	0.41
11	900.00	1200.00	2100.00	ALUMINIUM	SLIDING WINDOW (OBSCURE/SAFETY GLASS)	1.08
12	900.00	600.00	2100.00	ALUMINIUM	SLIDING WINDOW (OBSCURE GLASS)	0.54
13	1800.00	1200.00	2100.00	ALUMINIUM	SLIDING WINDOW	2.16
14	600.00	1800.00	2100.00	ALUMINIUM	SLIDING WINDOW	1.08

L E G E N D

820	820mm DOOR
2/820	2 x 820mm DOORS
W. 9	WINDOW NUMBER 9 (SEE WINDOW SCHEDULE)
REF.	REFRIGERATOR SPACE
B.	BENCH
TUB	LAUNDRY TUB
WM	WASHING MACHINE SPACE
DP	DOWNPIPE